DRG. No. F20159/05 | REV. No. A

COPYRIGHT IN THIS DRAWING IS THE PROPERTY OF BANCROFT CONSULTING LTD. IT MUST NOT BE REPRODUCED NOR AMENDED NOR USED FOR THE EXECUTION OF ANY WORKS WHETHER IN CONNECTION WITH THE PROPOSED WORKS FOR WHICH IT IS PREPARED OR OTHERWISE WITHOUT THE EXPRESS CONSENT OF BANCROFT CONSULTING LTD.

NOTES:

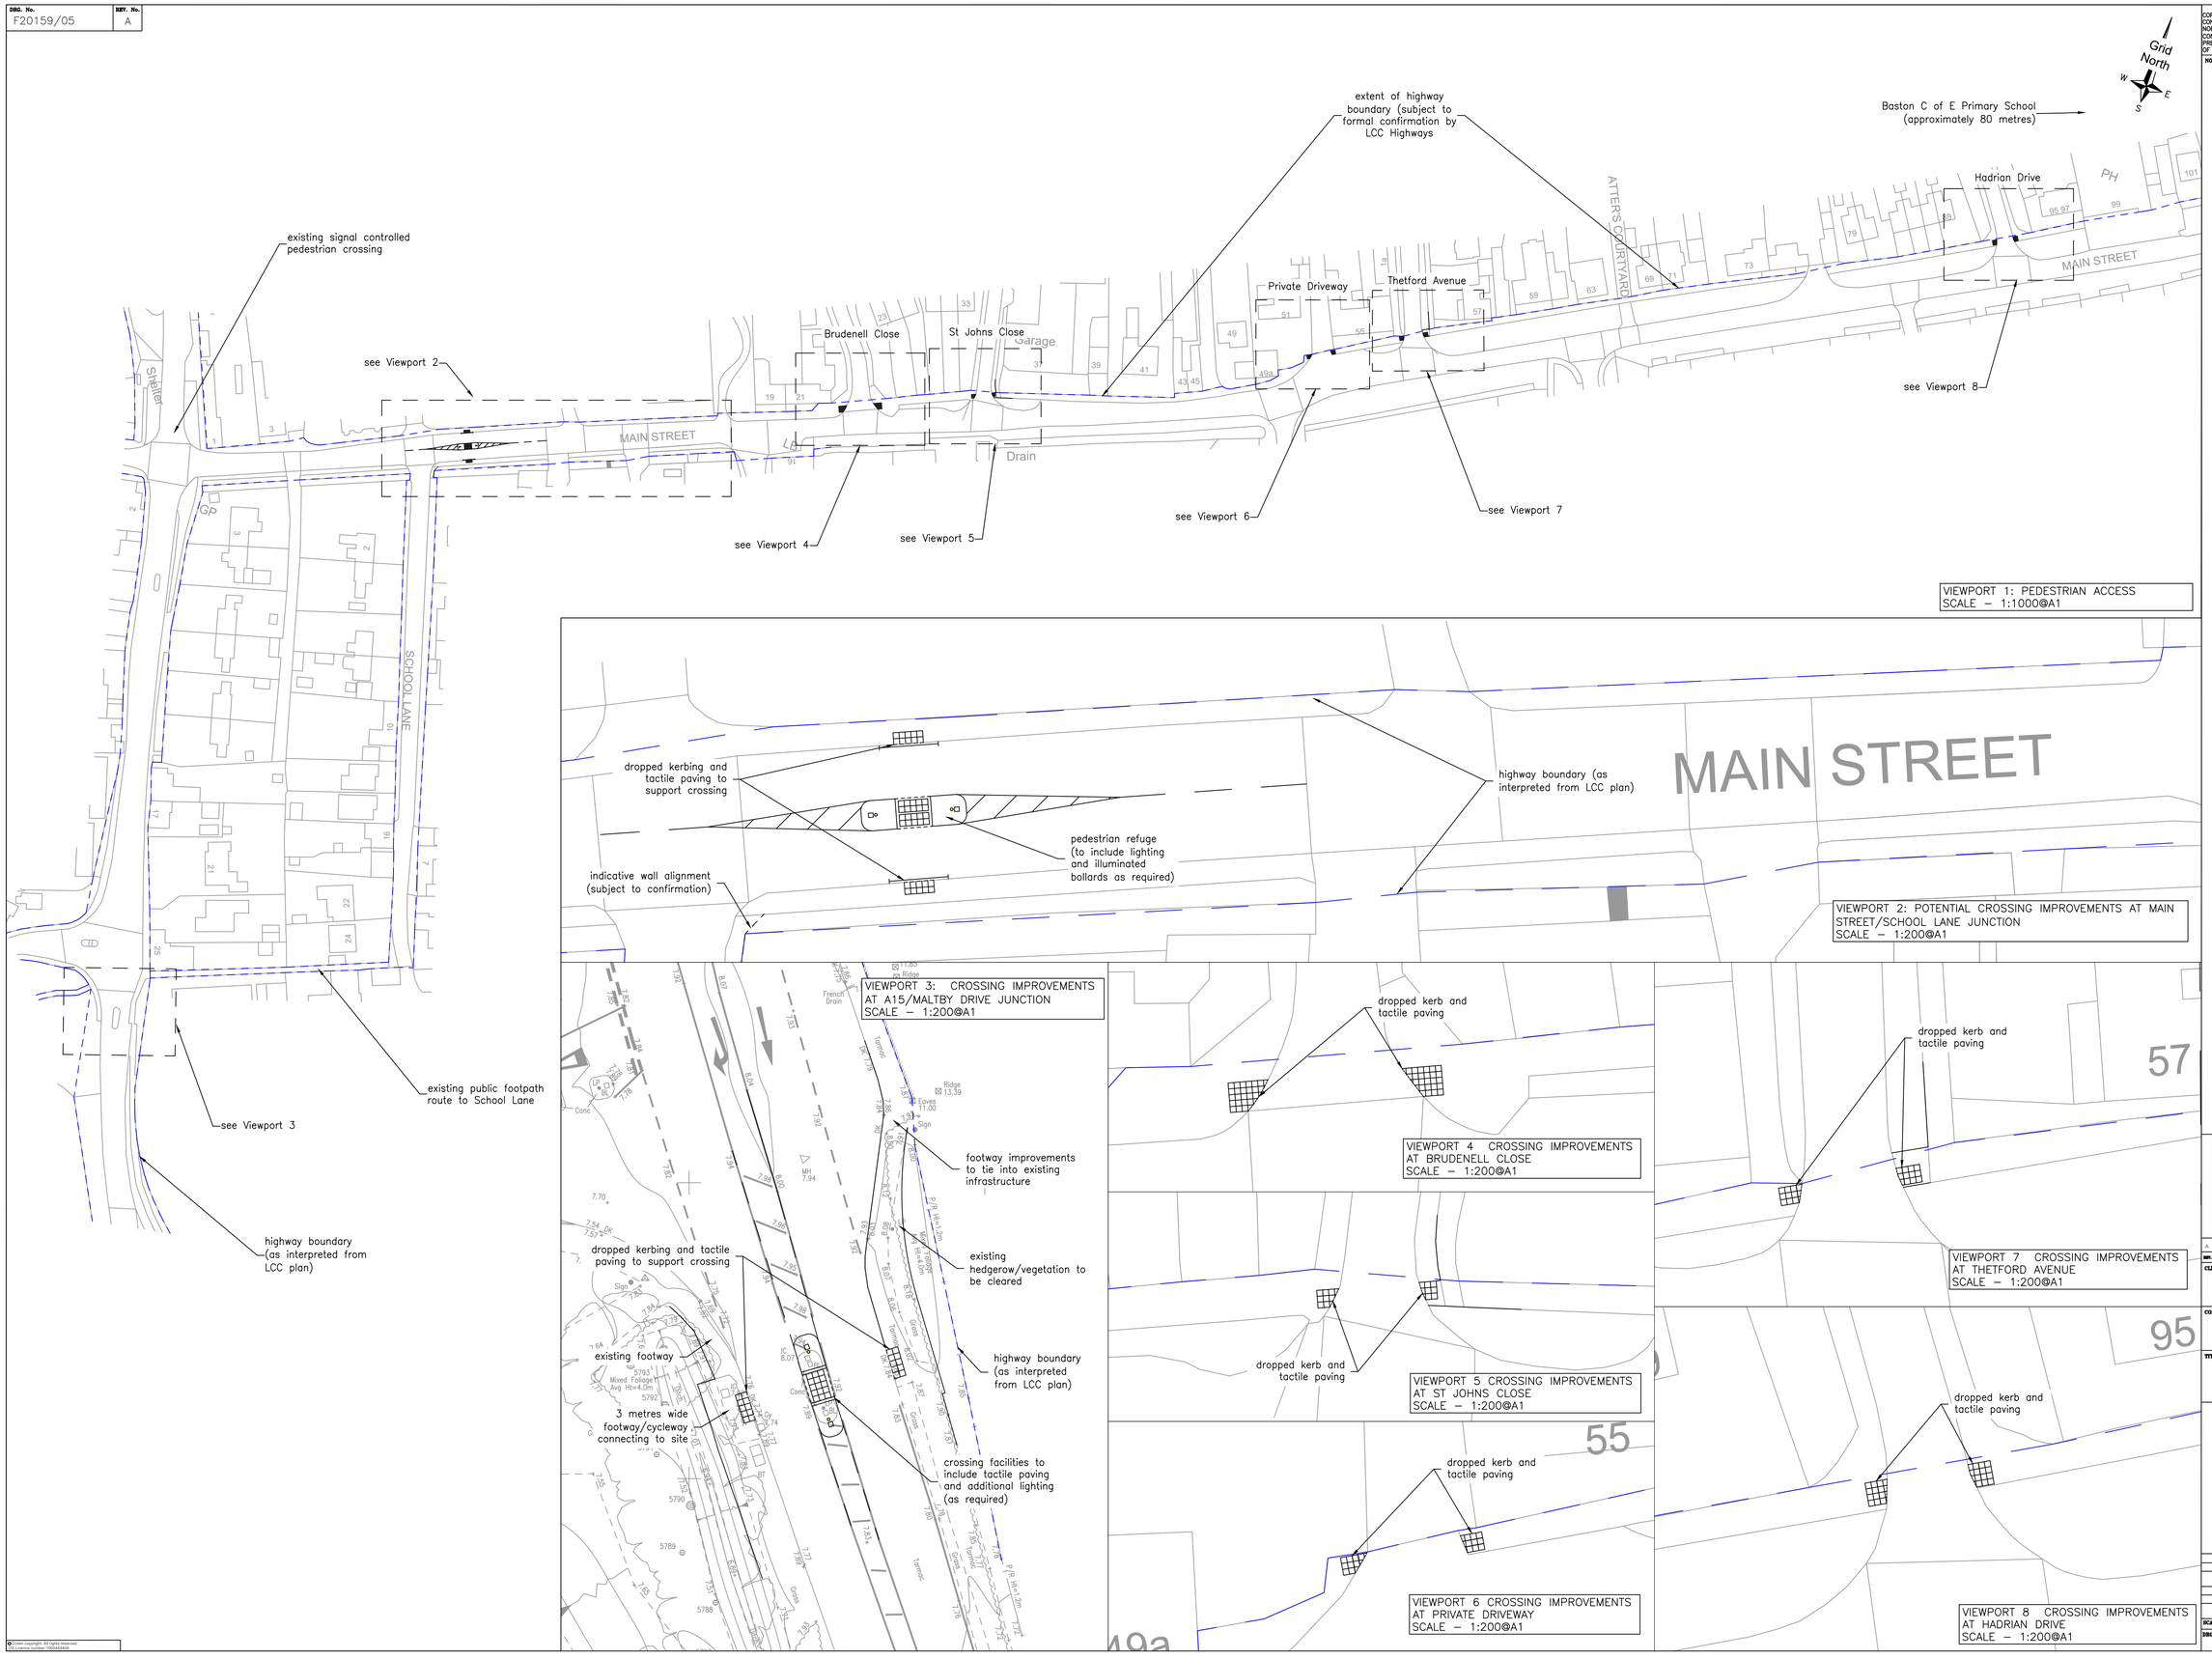

© Crown copyright. All rights reserved. OS Licence number 100044404

REV.	DATE	DESCRIPTION	DRN	CHK'D
A	17.03.26	UPDATED FOLLOWING CLIENT COMMENTS	CAB	CJB

CLIENT
WATES DEVELOPMENTS

CONTRACT
BASTON, LINCS

TITLE
PROPOSED PEDESTRIAN IMPROVEMENTS (OFF-SITE)

BANCROFT CONSULTING
Bancroft Consulting Ltd
Jarodale House
7 Gregory Boulevard
Nottingham
NG7 6LB
t 0115 9602919
f 0115 9648201
e office@bancroftconsulting.co.uk

DRAWN BY	
NAME (PRINT)	DATE
CAB	19.02.26
CHECKED BY	
NAME (PRINT)	DATE
CJB	19.02.26

SCALE AS SHOWN | STATUS PRELIMINARY

DRG. No. F20159/05 | REV A